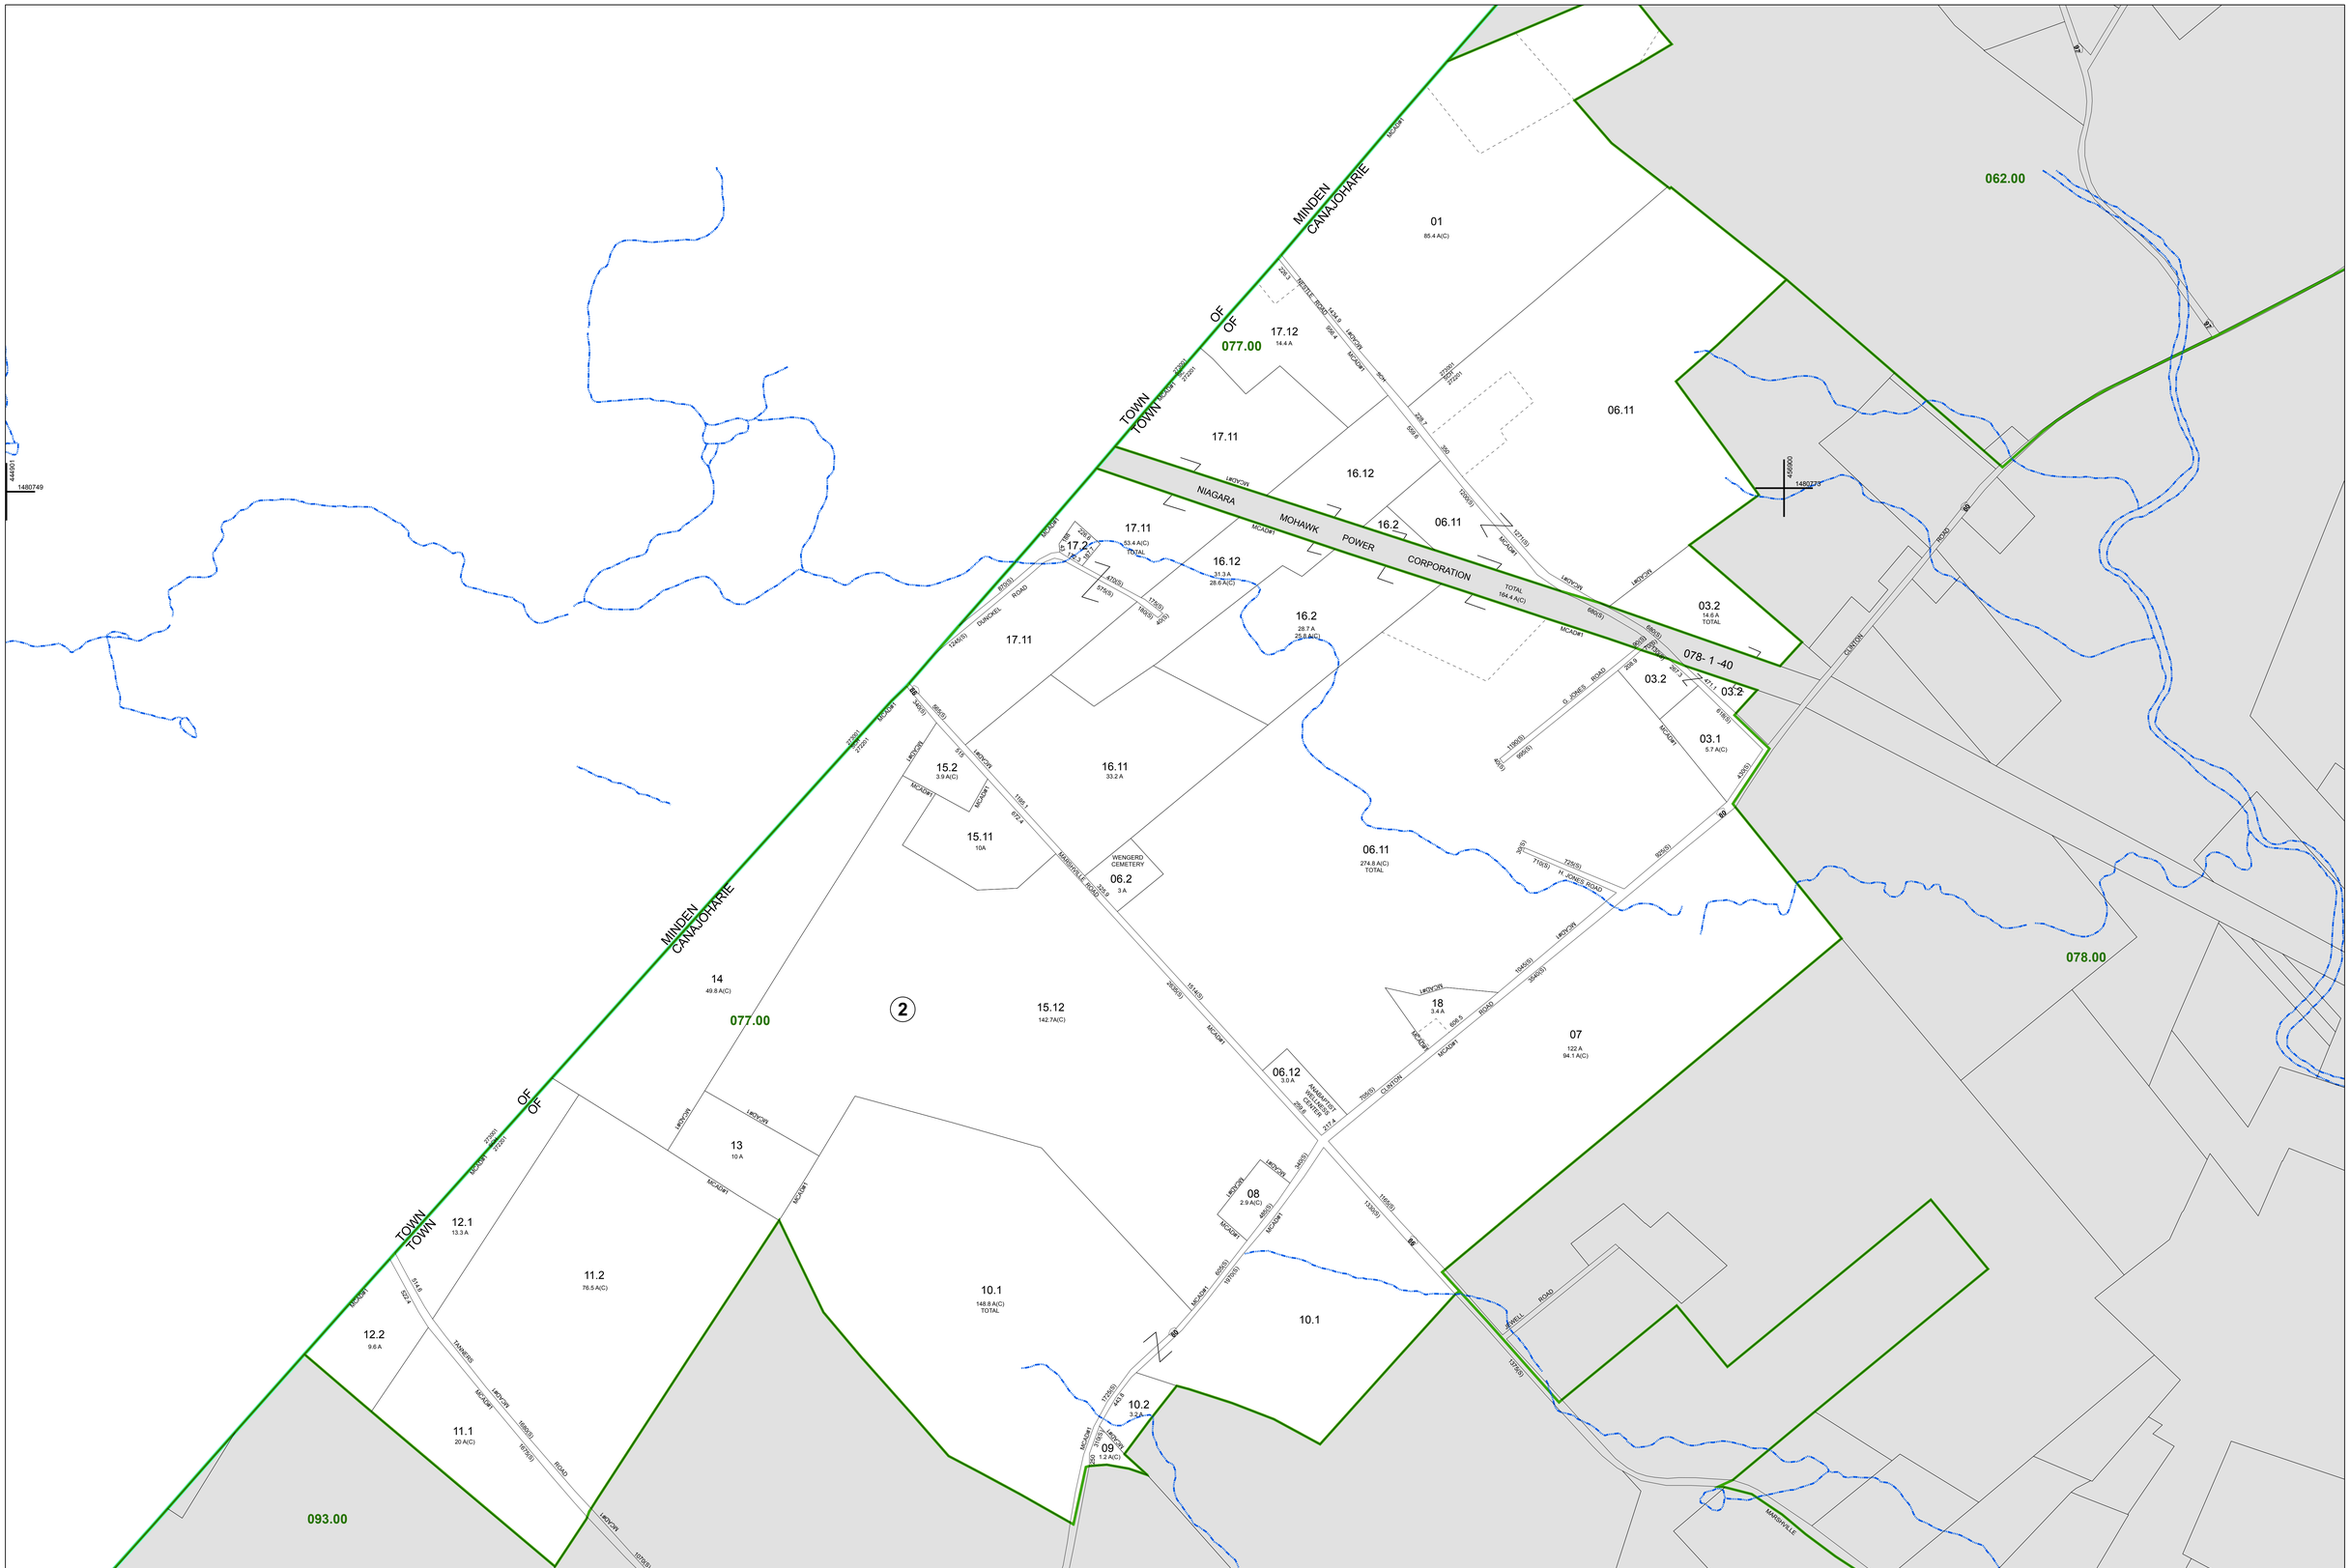

MAP PREPARED BY:

MONTGOMERY COUNTY

Real Property Tax Service Agency

Christine DePasquale, Director

Revision Table

Date	Made by	Changes Made	Date	Made by	Changes Made
3/7/2025	MB	2025 UPDATES			
10/11/2023	MB	2024 UPDATES			
10/11/2022	MB	2023 UPDATES			
8/16/2019	MB	2020 UPDATES			
2/25/2019	CD	2019 UPDATES			
10/31/2017	CD	2018 UPDATES			
9/6/2016	CD	2017 UPDATES			

SPECIAL DISTRICTS

AG:	MCAD1	Montg co agri dist 1
FIRE:	FD006	CANAJOHARIE FIRE
SCHOOL:	272201	Canajoharie Central
	273001	Fort Plain Central

LEGEND

PROPERTY LINE
ORIGINAL LOT LINE
DENOTES COMMON OWNER
BLOCK LIMIT
SECTION LINE
PUBLIC RIGHT OF WAY
PRIVATE RIGHT OF WAY
TOWN VILLAGE CITY
RAILROAD
HYDROLOGY
SCHOOL DISTRICT LINE — SCH
FIRE DISTRICT — F
AGRICULTURAL DISTRICT — MCAD#3
MONUMENT LOCATOR
COORDINATE LOCATOR

CALCULATED ACREAGE	**7.5 A (c)**
DEED ACREAGE	**7.5 A**
SCALED DIMENSION	**22.5 (s)**
DEED DIMENSION	**150**
TAX MAP BLOCK NUMBER	2

SHEET INDEX

	062.00	
	078.00	
092.00	093.00	094.00

SECT NO. 077.00

These maps are intended for tax administration only, and not for the conveyance of property.

Map Date: Mar 12, 2025

TAX MAP

TOWN OF CANAJOHARIE

MONTGOMERY COUNTY, NEW YORK

1 inch = 400 feet

0 100 200 400 600 800 Feet