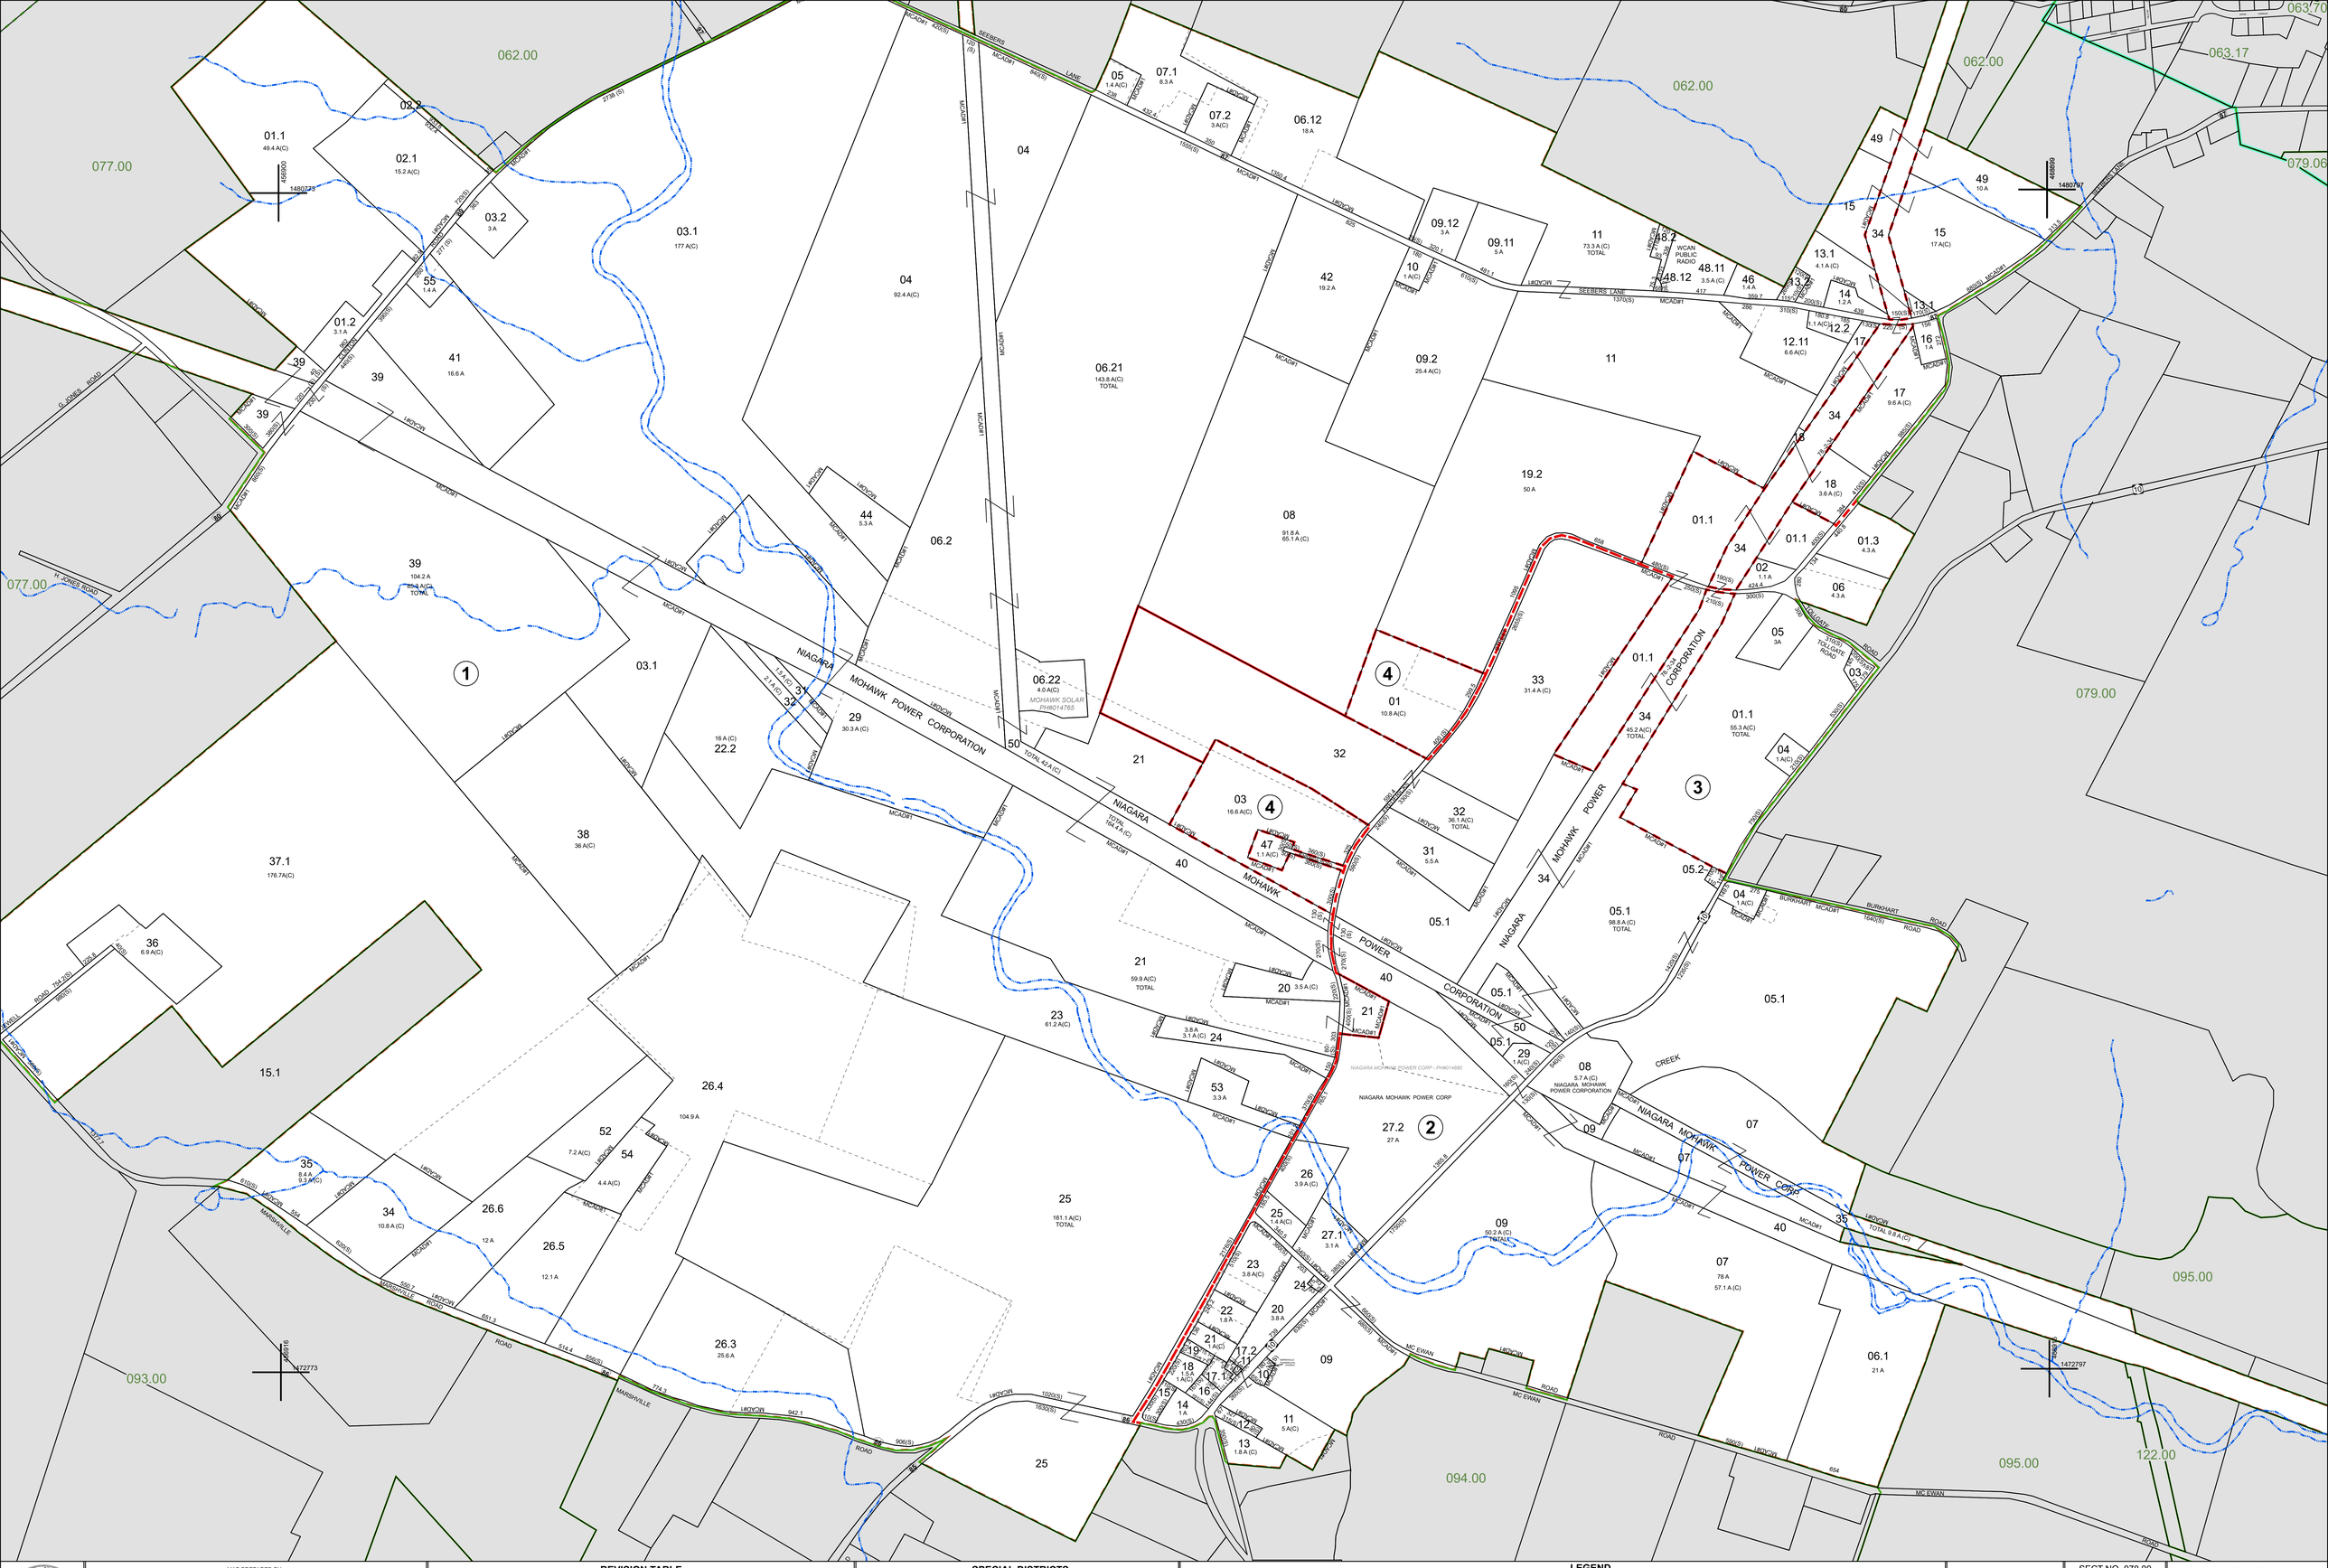

MAP PREPARED BY:

MONTGOMERY COUNTY

Real Property Tax Service Agency

Christine DePasquale, Director

REVISION TABLE

Date	Made by	Changes Made	Date	Made by	Changes Made
1/29/2026	MB	2026 UPDATES	9/11/2018	CD	2019 UPDATES
2/21/2025	MB	2025 UPDATES	4/21/2017	CD	2018 UPDATES
12/15/2021	MB	2022 UPDATES	6/9/2016	CD	2017 UPDATES
8/12/2020	MB	2021 UPDATES	9/2/2015	CD	2016 UPDATES
10/11/2019	MB	2020 UPDATES	1/13/2014	CD	2014 UPDATES

SPECIAL DISTRICTS

FIRE:
FD006 CANAJOHARIE FIRE

SCHOOL:
272201 Canajoharie Central

AG:
MCAD1 Montg co agri dist 1

SEWER:

LEGEND

PROPERTY LINE		PUBLIC RIGHT OF WAY		SCHOOL DISTRICT LINE	SCH
ORIGINAL LOT LINE		PRIVATE RIGHT OF WAY		FIRE DISTRICT	F
DENOTES COMMON OWNER	Z	TOWN VILLAGE CITY		AGRICULTURAL DISTRICT	MCAD#3
BLOCK LIMIT		RAILROAD		MONUMENT LOCATOR	■
SECTION LINE		HYDROLOGY		COORDINATE LOCATOR	+

CALCULATED ACREAGE	**7.5 A (C)**
DEED ACREAGE	**7.5 A**
SCALED DIMENSION	**22.5 (S)**
DEED DIMENSION	**150**
TAX MAP BLOCK NUMBER	(2)

	062.00	063.00
077.00		079.00
093.00	094.00	095.00

SHEET INDEX

SECT NO. 078.00

These maps are intended for tax administration only, and not for the conveyance of property.

Map Date: Mar 19, 2026

TAX MAP

TOWN OF CANAJOHARIE

MONTGOMERY COUNTY, NEW YORK

1 inch = 400 feet

0 100 200 400 600 800 Feet

N