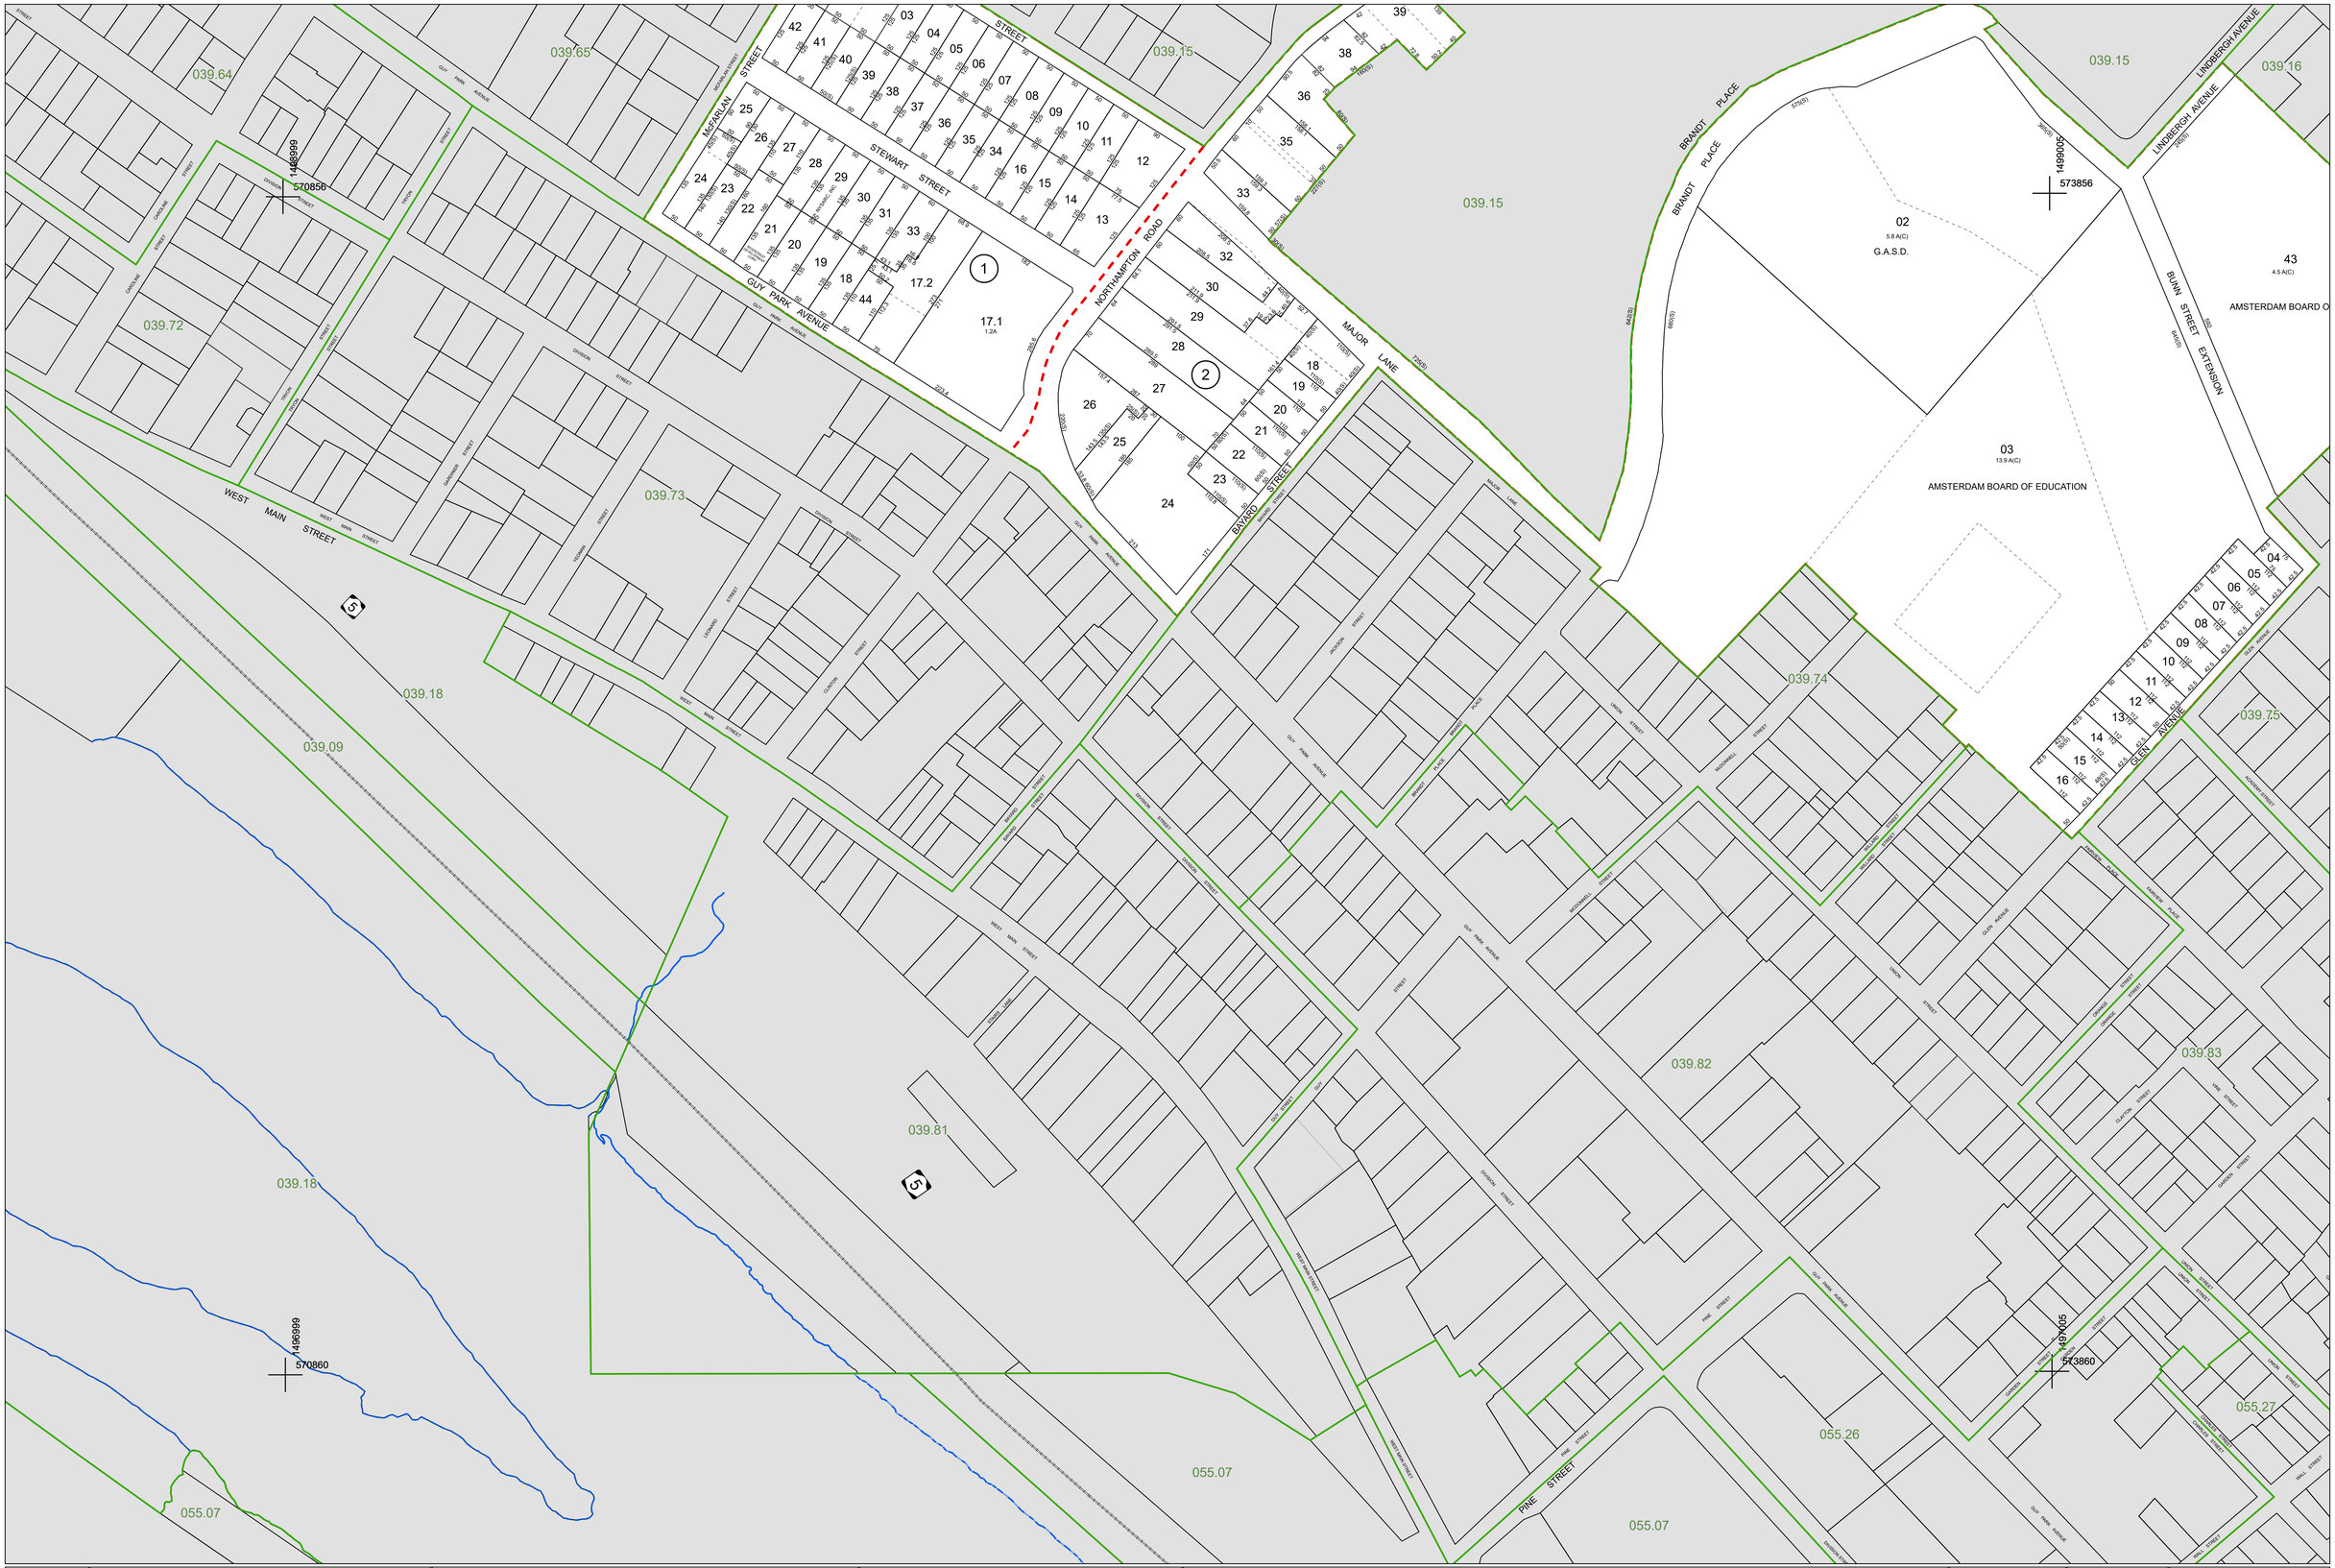

MAP PREPARED BY:

MONTGOMERY COUNTY

Real Property Tax Service Agency

Christine DePasquale, Director

REVISION TABLE

Date	Made by	Changes Made	Date	Made by	Changes Made
7/30/2025	MB	2025 UPDATES	2/18/2016	CD	2016 UPDATES
5/28/2024	MB	2024 UPDATES	9/17/2015	CD	2015 UPDATES
6/29/2023	MB	2023 UPDATES	1/27/2009	CD	2009 UPDATES
12/9/2022	MB	2022 UPDATES	8/1/2006	CD	2006 UPDATES
8/31/2021	MB	2021 UPDATES	10/1/2005	CD	2005 UPDATES

SPECIAL DISTRICTS

GF900:
GF900 Garbage user fee
RPC0:
RPC02 Prop serv chg rlvy
SC900:
SC900 Amst sewer rent 1

WC900:
WC900 Amst water rent
EZ:
AFGED Empire zone
SCHOOL:
270100 AMSTERDAM CITY SCHOOL DISTRICT

LEGEND

PROPERTY LINE
ORIGINAL LOT LINE
DENOTES COMMON OWNER
BLOCK LIMIT
SECTION LINE
PUBLIC RIGHT OF WAY
PRIVATE RIGHT OF WAY
TOWN VILLAGE CITY
RAILROAD
HYDROLOGY
SCHOOL DISTRICT LINE
FIRE DISTRICT
AGRICULTURAL DISTRICT
MONUMENT LOCATOR
COORDINATE LOCATOR
CALCULATED ACREAGE 7.5 A (C)
DEED ACREAGE 7.5 A
SCALED DIMENSION 22.5 (S)
DEED DIMENSION 150
TAX MAP BLOCK NUMBER (2)

SHEET INDEX

039.14	039.15	039.16
039.18		039.20
055.06	055.07	055.08

SECT NO. 039.19

These maps are intended for tax administration only, and not for the conveyance of property.

Map Date: Dec 05, 2025

TAX MAP
CITY OF AMSTERDAM
MONTGOMERY COUNTY, NEW YORK
1 inch = 100 feet
0 100 200 Feet
N