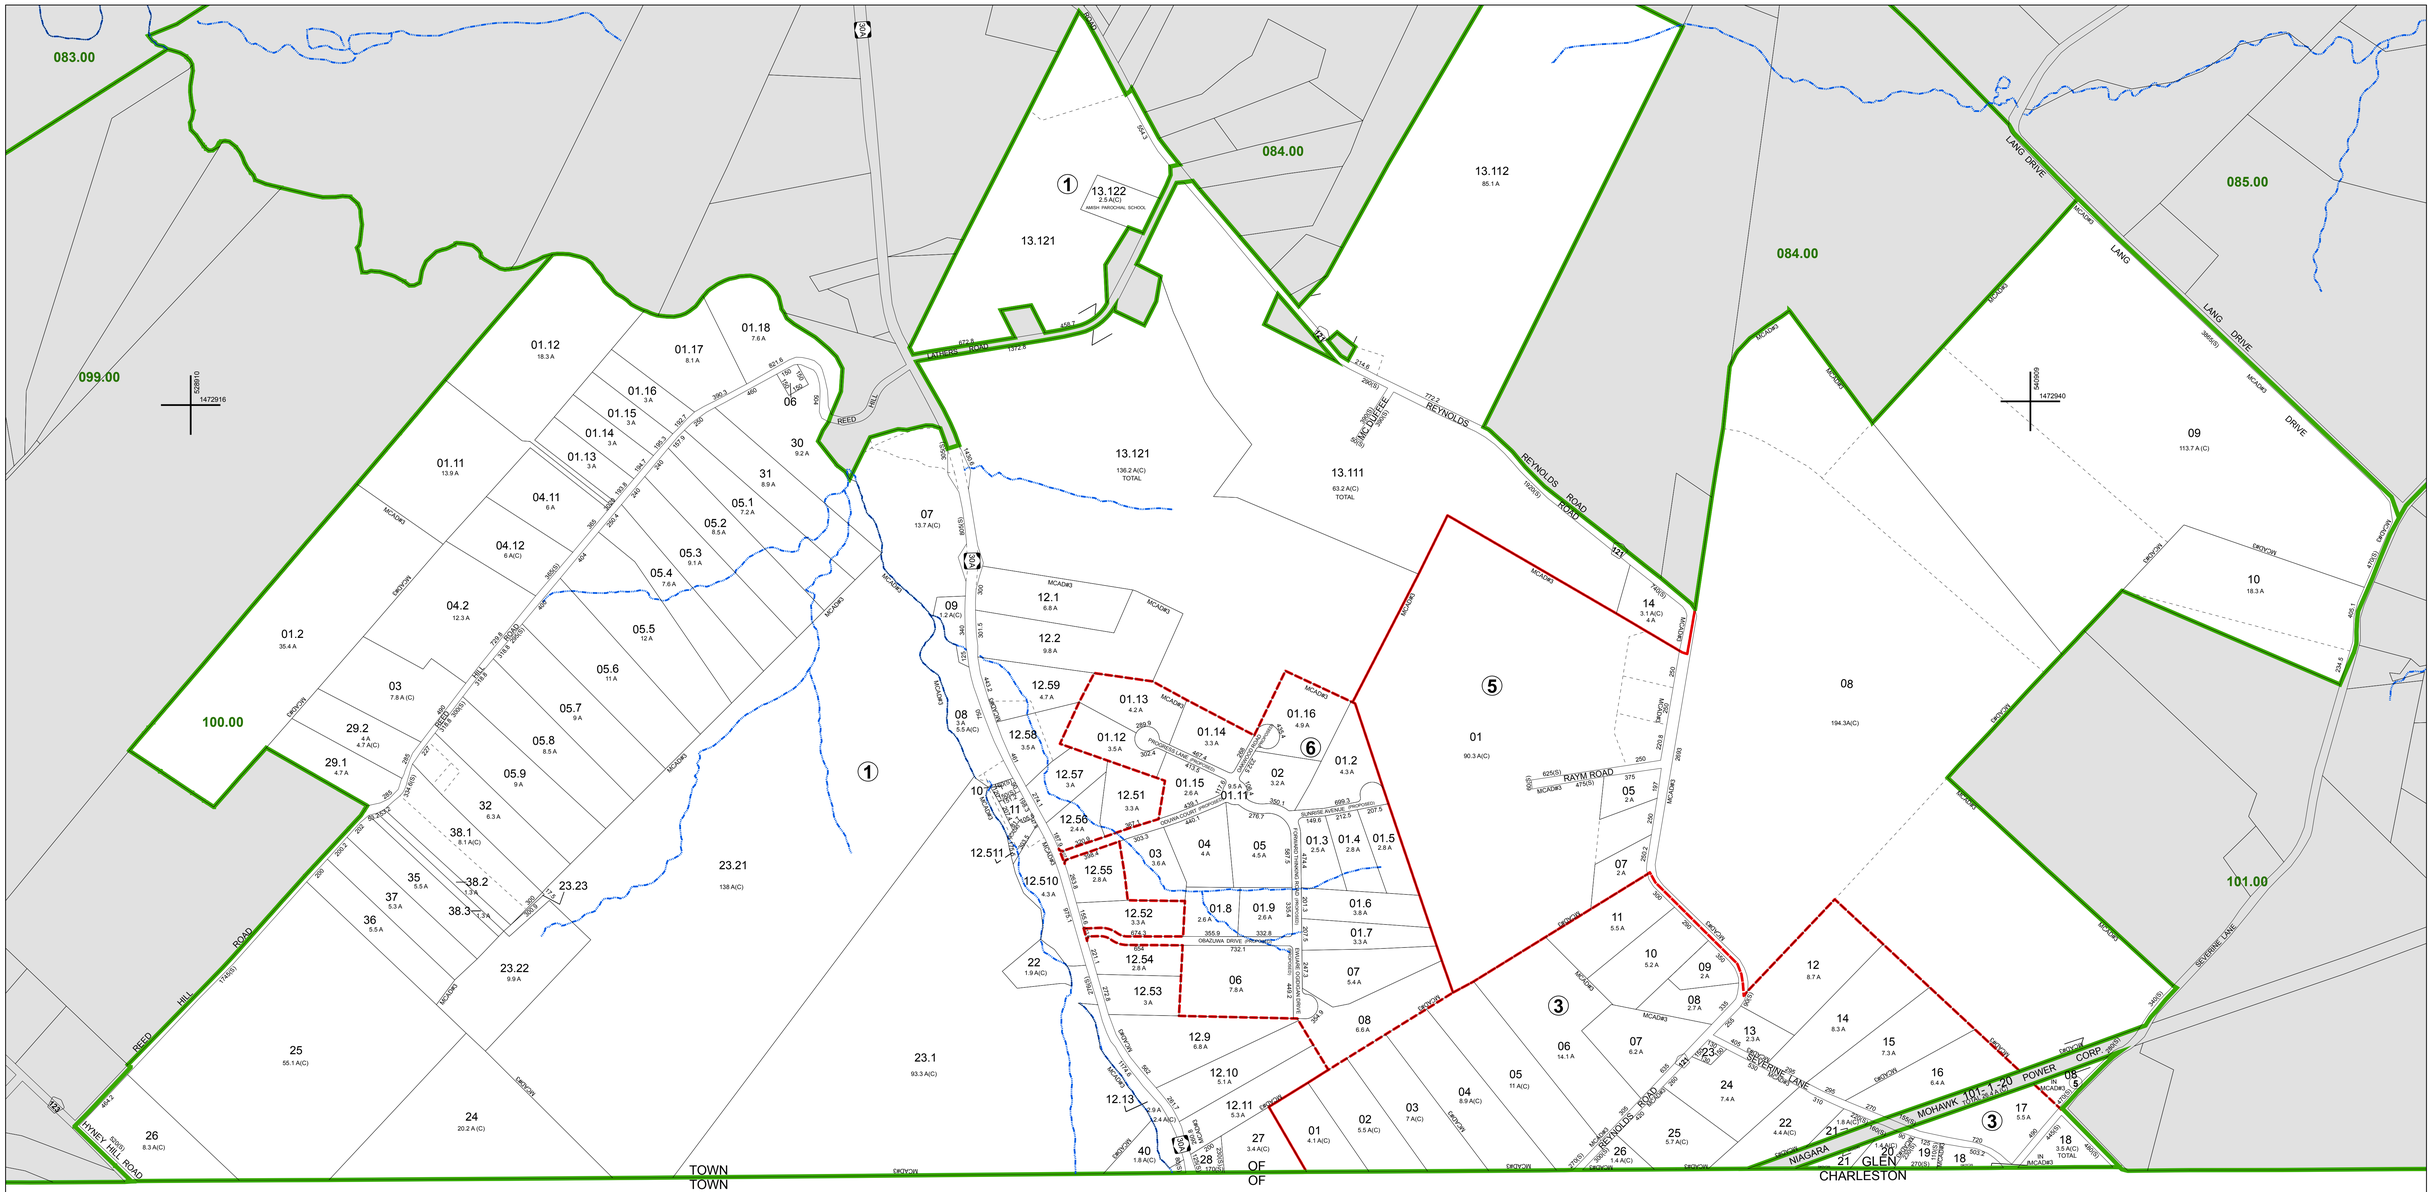

MAP PREPARED BY:

MONTGOMERY COUNTY

Real Property Tax Service Agency

Christine DePasquale, Director

Revision Table

Date	Made by	Changes Made	Date	Made by	Changes Made
6/7/2024	MB	2025 UPDATES	12/2/2016	CD	2017 UPDATES
11/4/2021	MB	2022 UPDATES	10/30/2015	CD	2016 UPDATES
3/8/2021	MB	2021 UPDATES	12/18/2013	CD	2014 UPDATES
12/18/2019	MB	2020 UPDATES	4/12/2012	CD	2013 UPDATES
12/11/2018	CD	2019 UPDATES			

SPECIAL DISTRICTS

AG: MCAD3 Montg co agri dist 3

FIRE: FD004 GLEN FIRE

LEGEND

PROPERTY LINE
ORIGINAL LOT LINE
DENOTES COMMON OWNER
BLOCK LIMIT
SECTION LINE
PUBLIC RIGHT OF WAY
PRIVATE RIGHT OF WAY
TOWN VILLAGE CITY
RAILROAD
HYDROLOGY
SCHOOL DISTRICT LINE — SCH
FIRE DISTRICT — F
AGRICULTURAL DISTRICT — MCAD3
MONUMENT LOCATOR
COORDINATE LOCATOR

CALCULATED ACREAGE **7.5 A (c)**
DEED ACREAGE **7.5 A**
SCALED DIMENSION **22.5 (s)**
DEED DIMENSION **150**
TAX MAP BLOCK NUMBER (2)

SHEET INDEX

083.00	084.00	085.00
099.00		101.00

SECT NO. 100.00

These maps are intended for tax administration only, and not for the conveyance of property.

Map Date: Mar 13, 2025

TAX MAP
TOWN OF GLEN
MONTGOMERY COUNTY, NEW YORK

1 inch = 400 feet

0 100 200 400 600 800 Feet