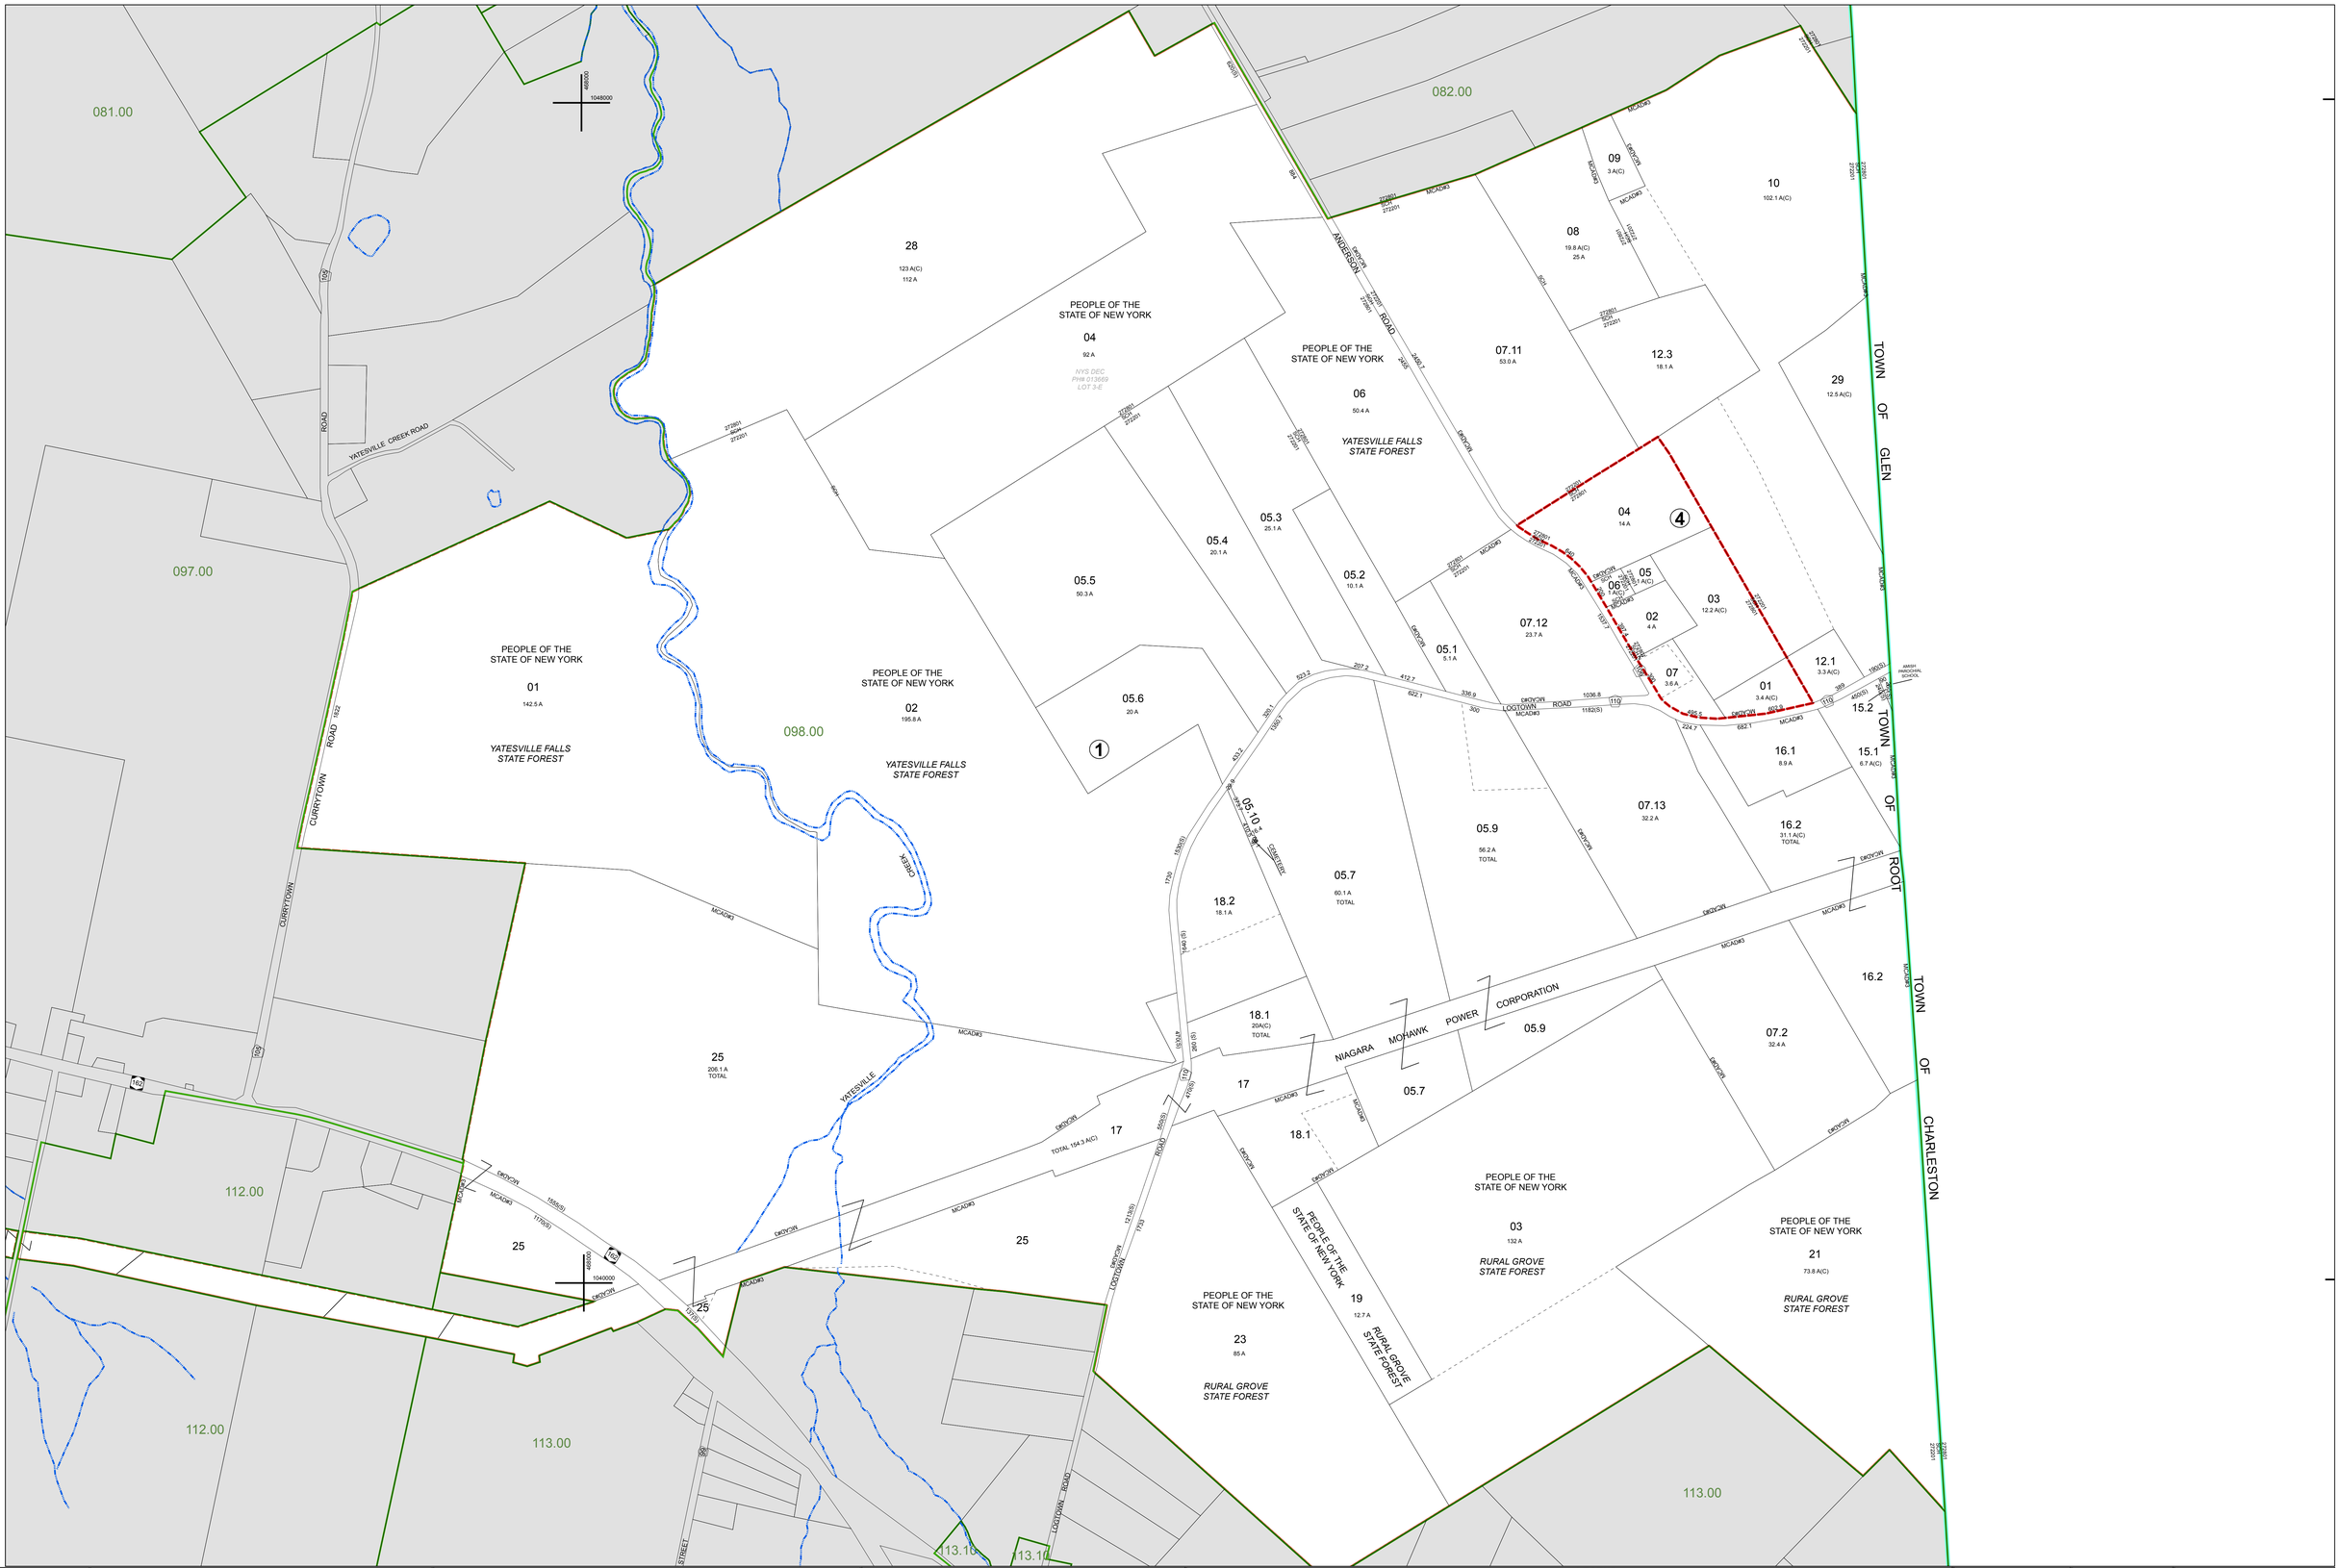


MAP PREPARED BY:

**MONTGOMERY COUNTY**

**Real Property Tax Service Agency**

**Christine DePasquale, Director**

**Revision Table**

| Date | Made by | Changes Made | Date | Made by | Changes Made |
|---|---|---|---|---|---|
| 4/20/2023 | MB | 2024 UPDATES | 12/31/2018 | CD | 2019 UPDATES |
| 2/8/2023 | MB | 2023 UPDATES | 11/13/2017 | CD | 2018 UPDATES |
| 7/28/2021 | MB | 2022 UPDATES | 2/9/2016 | CD | 2016 UPDATES |
| 7/28/2021 | MB | 2022 UPDATES | 12/2/2013 | CD | 2014 UPDATES |
| 4/11/2019 | MB | 2020 UPDATES | | | |

**SPECIAL DISTRICTS**

| | | |
|---|---|---|
| AG: | MCAD #3 | AGRICULTURAL DISTRICT #3 |
| FIRE: | FD008 | ROOT FIRE |
| SCHOOL: | 272201 | CANAJOHARIE CENTRAL |
| | 272801 | FONDA-FULTONVILLE |

**LEGEND**

PROPERTY LINE
ORIGINAL LOT LINE
DENOTES COMMON OWNER
BLOCK LIMIT
SECTION LINE
PUBLIC RIGHT OF WAY
PRIVATE RIGHT OF WAY
TOWN VILLAGE CITY
RAILROAD
HYDROLOGY
SCHOOL DISTRICT LINE — SCH
FIRE DISTRICT — F
AGRICULTURAL DISTRICT — MCAD#3
MONUMENT LOCATOR
COORDINATE LOCATOR

| | |
|---|---|
| CALCULATED ACREAGE | 7.5 A (c) |
| DEED ACREAGE | 7.5 A |
| SCALED DIMENSION | 22.5 (s) |
| DEED DIMENSION | 150 |
| TAX MAP BLOCK NUMBER | 2 |

| | | |
|---|---|---|
| 081.00 | 082.00 | |
| 097.00 | | |
| 112.00 | 113.00 | |

**SHEET INDEX**

SECT NO. 098.00

These maps are intended for tax administration only, and not for the conveyance of property.

Map Date: Mar 14, 2024

TAX MAP

TOWN OF ROOT

MONTGOMERY COUNTY, NEW YORK

1 inch = 400 feet

0 100 200 400 600 800 Feet